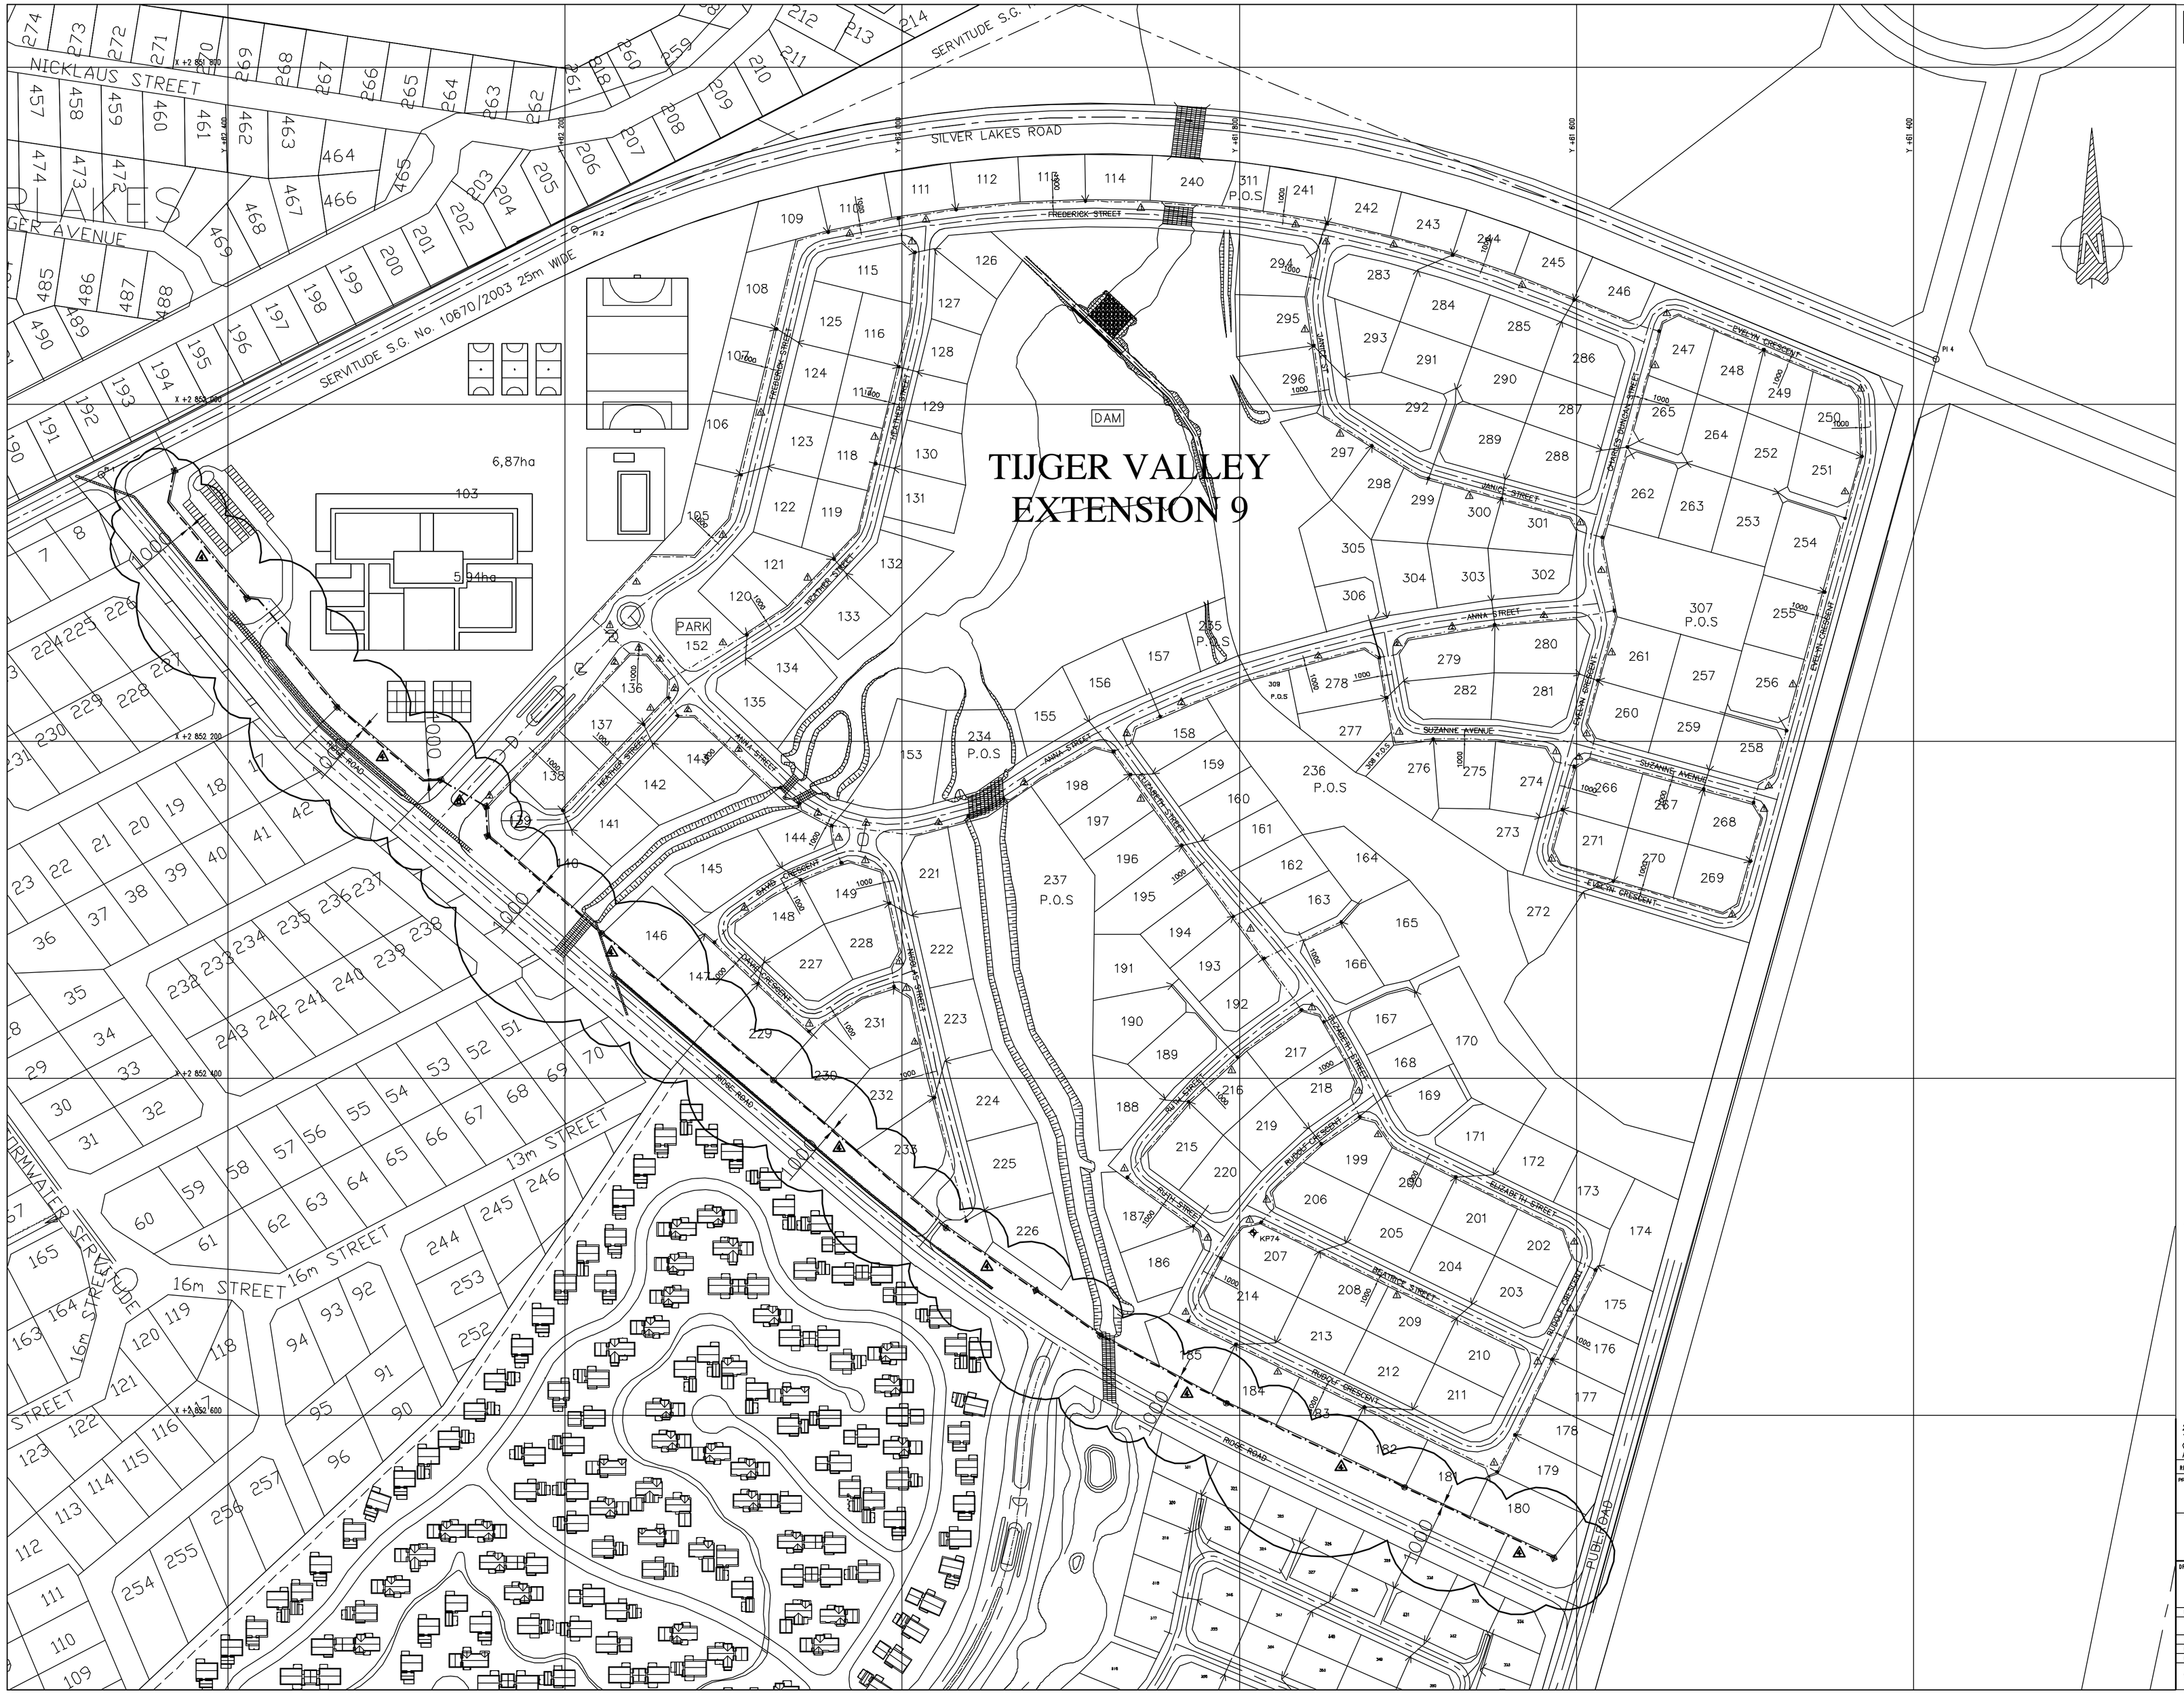

Copyright is vested in SIVEST in terms of the Copyright Act (Act 98 of 1978) and no use or reproduction or duplication thereof may occur without the written consent of the author.

LEDGEND

NEW 110ø TELKOM RETICULATION (GREEN NEXTUBE)

NEW 110ø GREEN NEXTUBE ROAD CROSSING AND 32ø CONDUIT TO EACH STAND

TELKOM MANHOLE 800x800x1000 DEEP WITH HEAVY DUTY COVER SUPPLIED BY TELKOM

TELKOM MANHOLES 600x450x1000 DEEP WITH TYPE 90 COVER SUPPLIED BY TELKOM

REV	DATE	BY	DESCRIPTION
2	07.05.07	MLM	EXTERNAL RETICULATION REVISED
1	16.03.07	RDP	NUMBER OF LINES ADDED
0	02.03.07	MLM	PORTION ISSUED FOR CONSTRUCTION IN THIS PROJECT
A	15.02.07	RDP	ISSUED FOR APPROVAL

PROJECT

TIJGER VALLEY EXTENSION 9

51 Wessel Road
Rivonia 2128 South Africa
P.O. Box 2851 Rivonia 2128
Phone: (+27 11) 803 6844
Fax: (+27 11) 803 7272
e-mail: info@sivest.co.za
www.sivest.co.za

SIVEST ENGINEERING DIVISION

DRG. TITLE

GENERAL ARRANGEMENT OF TELKOM RETICULATION

DRAWN	DATE	DESIGNED	DATE	SCALE	
RDP	15.12.06	RDP	15.12.06	VERTICAL	N/A
APPROVED				HORIZONTAL	1:1250
ENGINEER	RICHARD HIRST				
Pr Eng No	2004 30110			DRG. No.	REV.
SIGNATURE				8700–511	2